


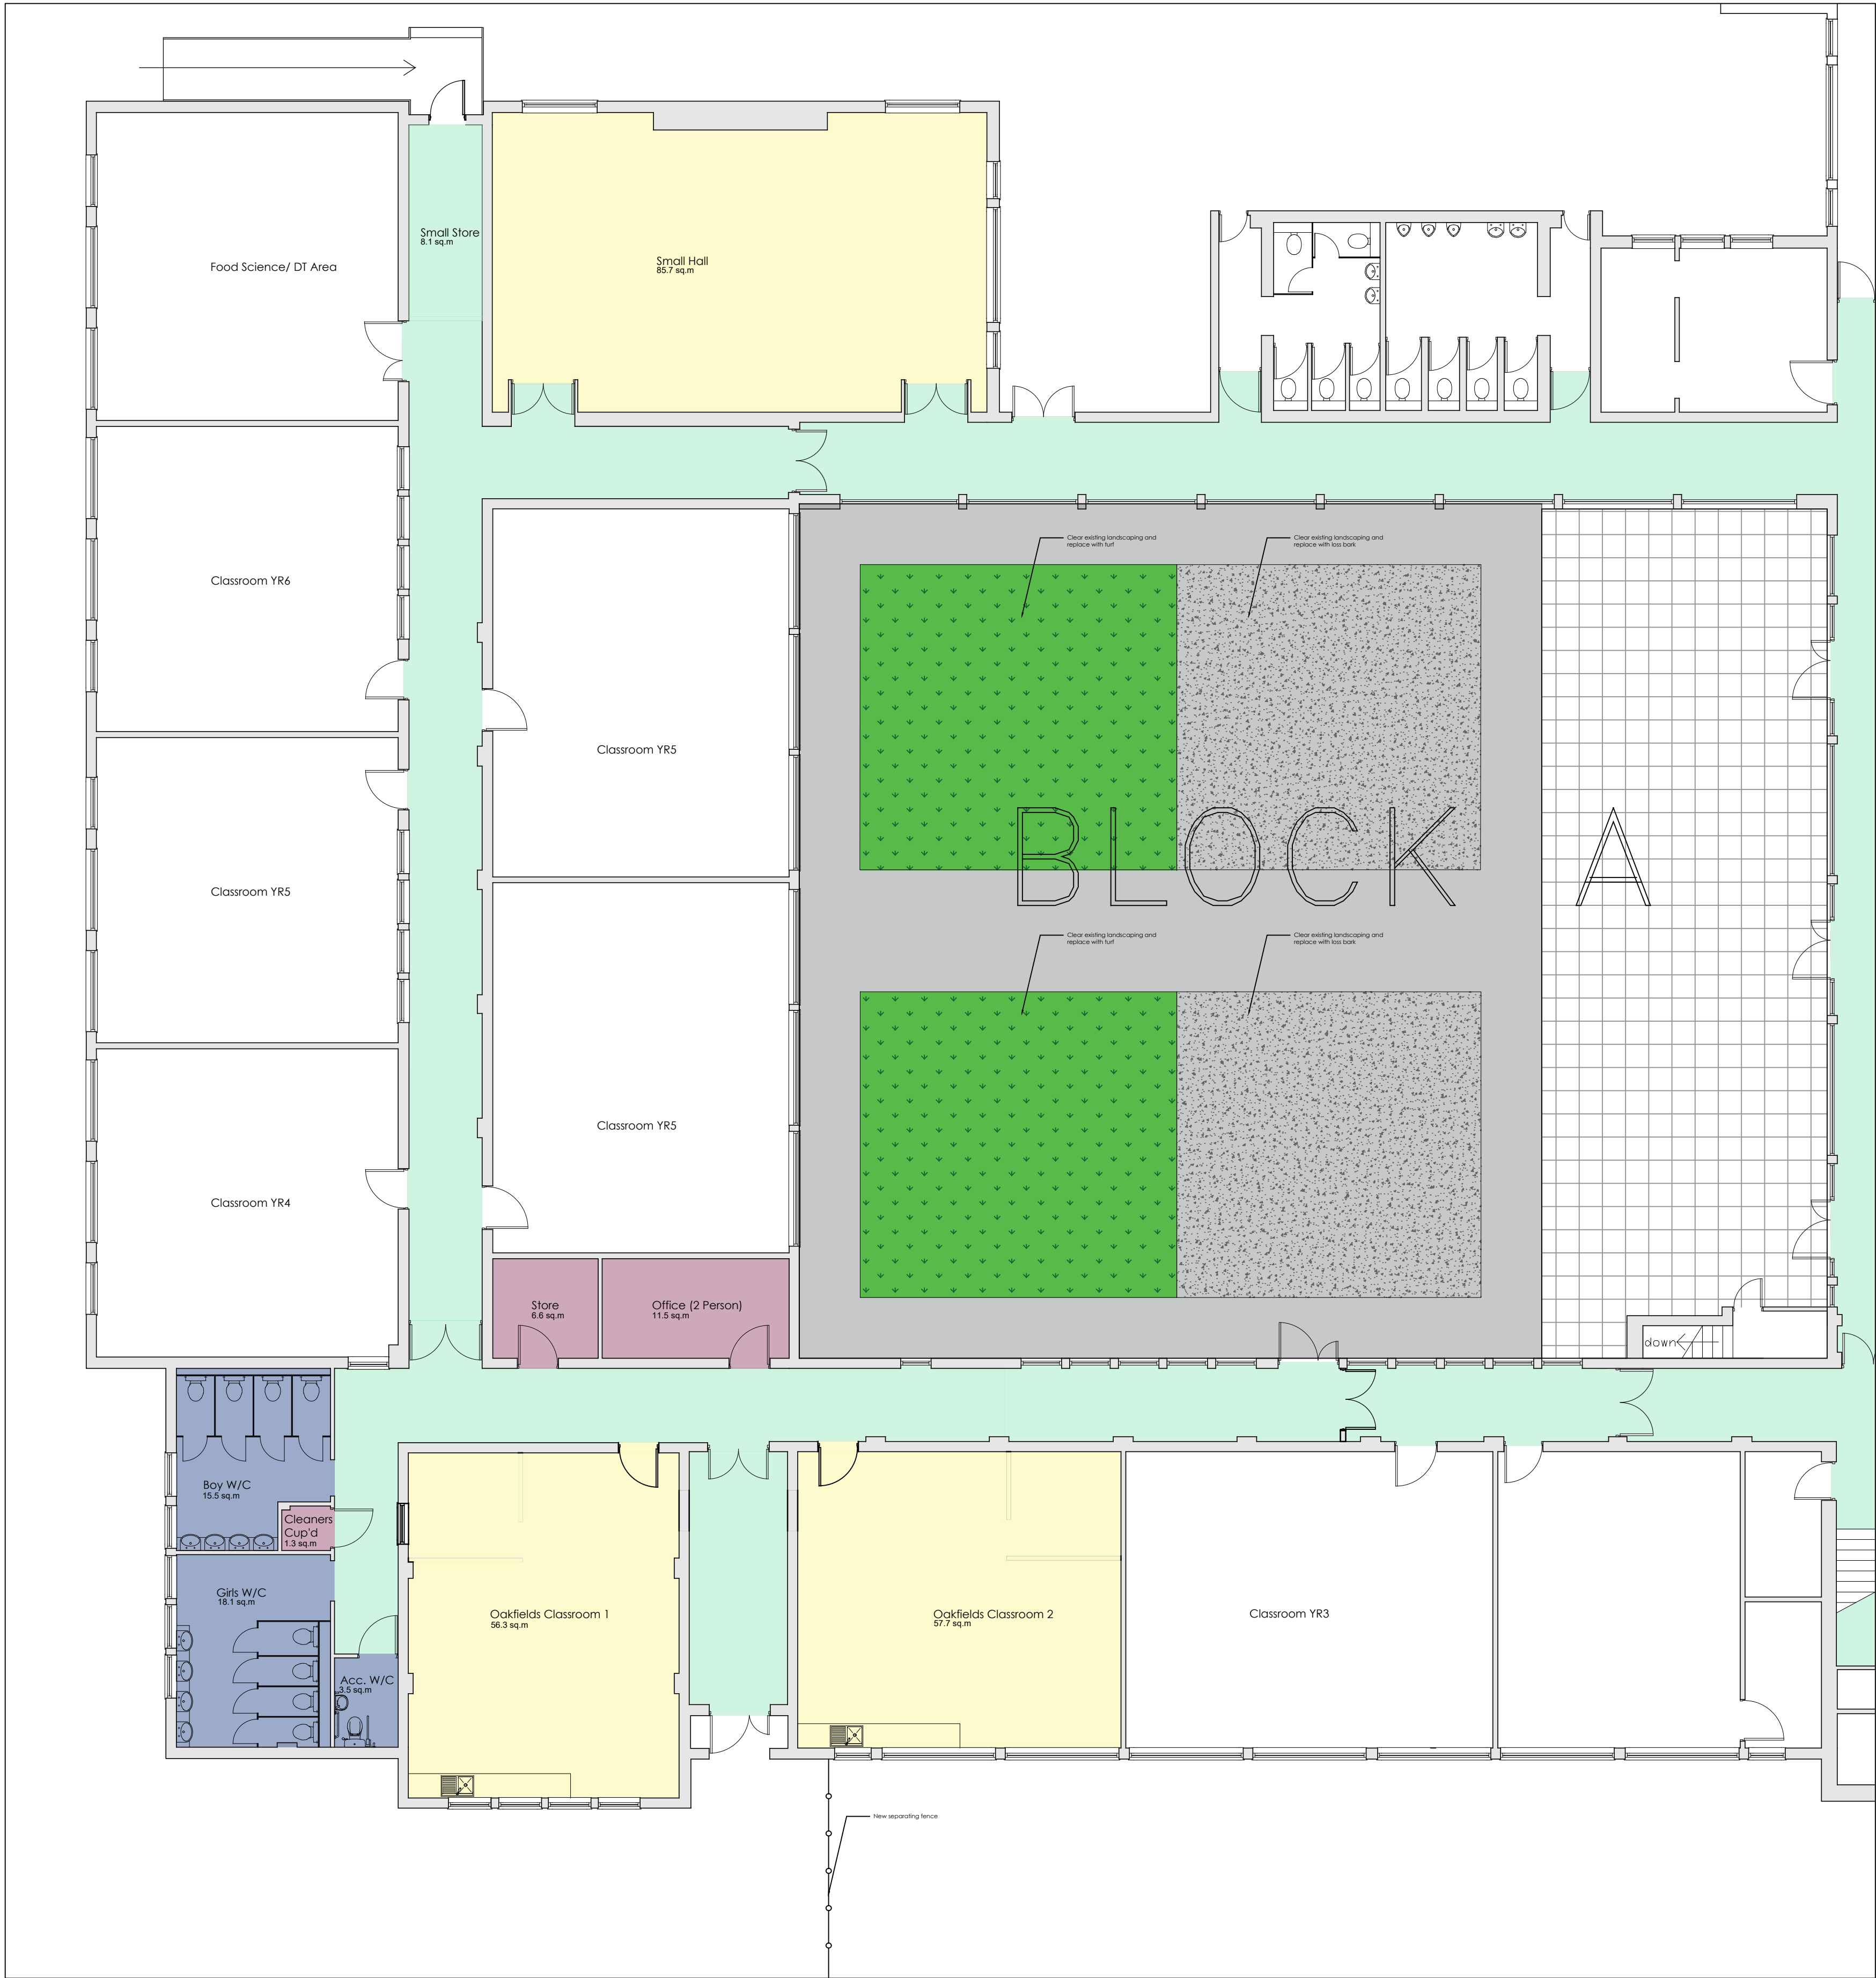

DO NOT SCALE FROM THIS DRAWING
EXCEPT FOR PLANNING PURPOSES ONLY
Copyright reserved

This drawing is issued for the sole & exclusive use of the named recipient. Distribution to any third party is on the strict understanding that no liability is accepted by YMD Boon Ltd for any discrepancies, errors or omissions that may be present & no guarantee is offered as to the accuracy of information shown.
All dimensions to be checked on site & any discrepancies found shall be brought to the attention of YMD Boon Ltd prior to commencement of any building works.

THIS DRAWING IS TO BE READ IN COLOUR PRINT

CDM - RESIDUAL RISKS
The following are considered to be significant risks relevant to this drawing, which could not be fully mitigated or removed through design. Further possible control measures have been identified within the Design Risk Assessments which may help to mitigate these and other identified risks further during the construction / maintenance process.

P02	Scheme updated	11/04/26	SS
Rev.	Description	Date	Drawn

PRELIMINARY

ymd boon Architects & Construction Consultants
4b Anson House, Compass Point Business Park,
Micklethorpe, L16 9HW
Ground Floor, Laxey House, Toffe Road, Nottingham, NG2 1RT
Oak House Business Centre, Waterside South, Lincoln, LN5 7FB
Client

OWLS Academy Trust
Project
Newlands Primary School Refurbishment

Scale	Date	Drawn
1:100 @ A1	07/04/26	SS
Drawing Title	Checked	
Proposed Floor Plans	-	
Drawing Number	Revision	
YMD-ZZ-GF-DR-A-0300-S1	- P02	

Y:\p02\EDUCATION\SCHOOLS\OWLS Academy Trust\Newlands Primary School - East Station\Oakfields Refurbishment\Newlands Primary School